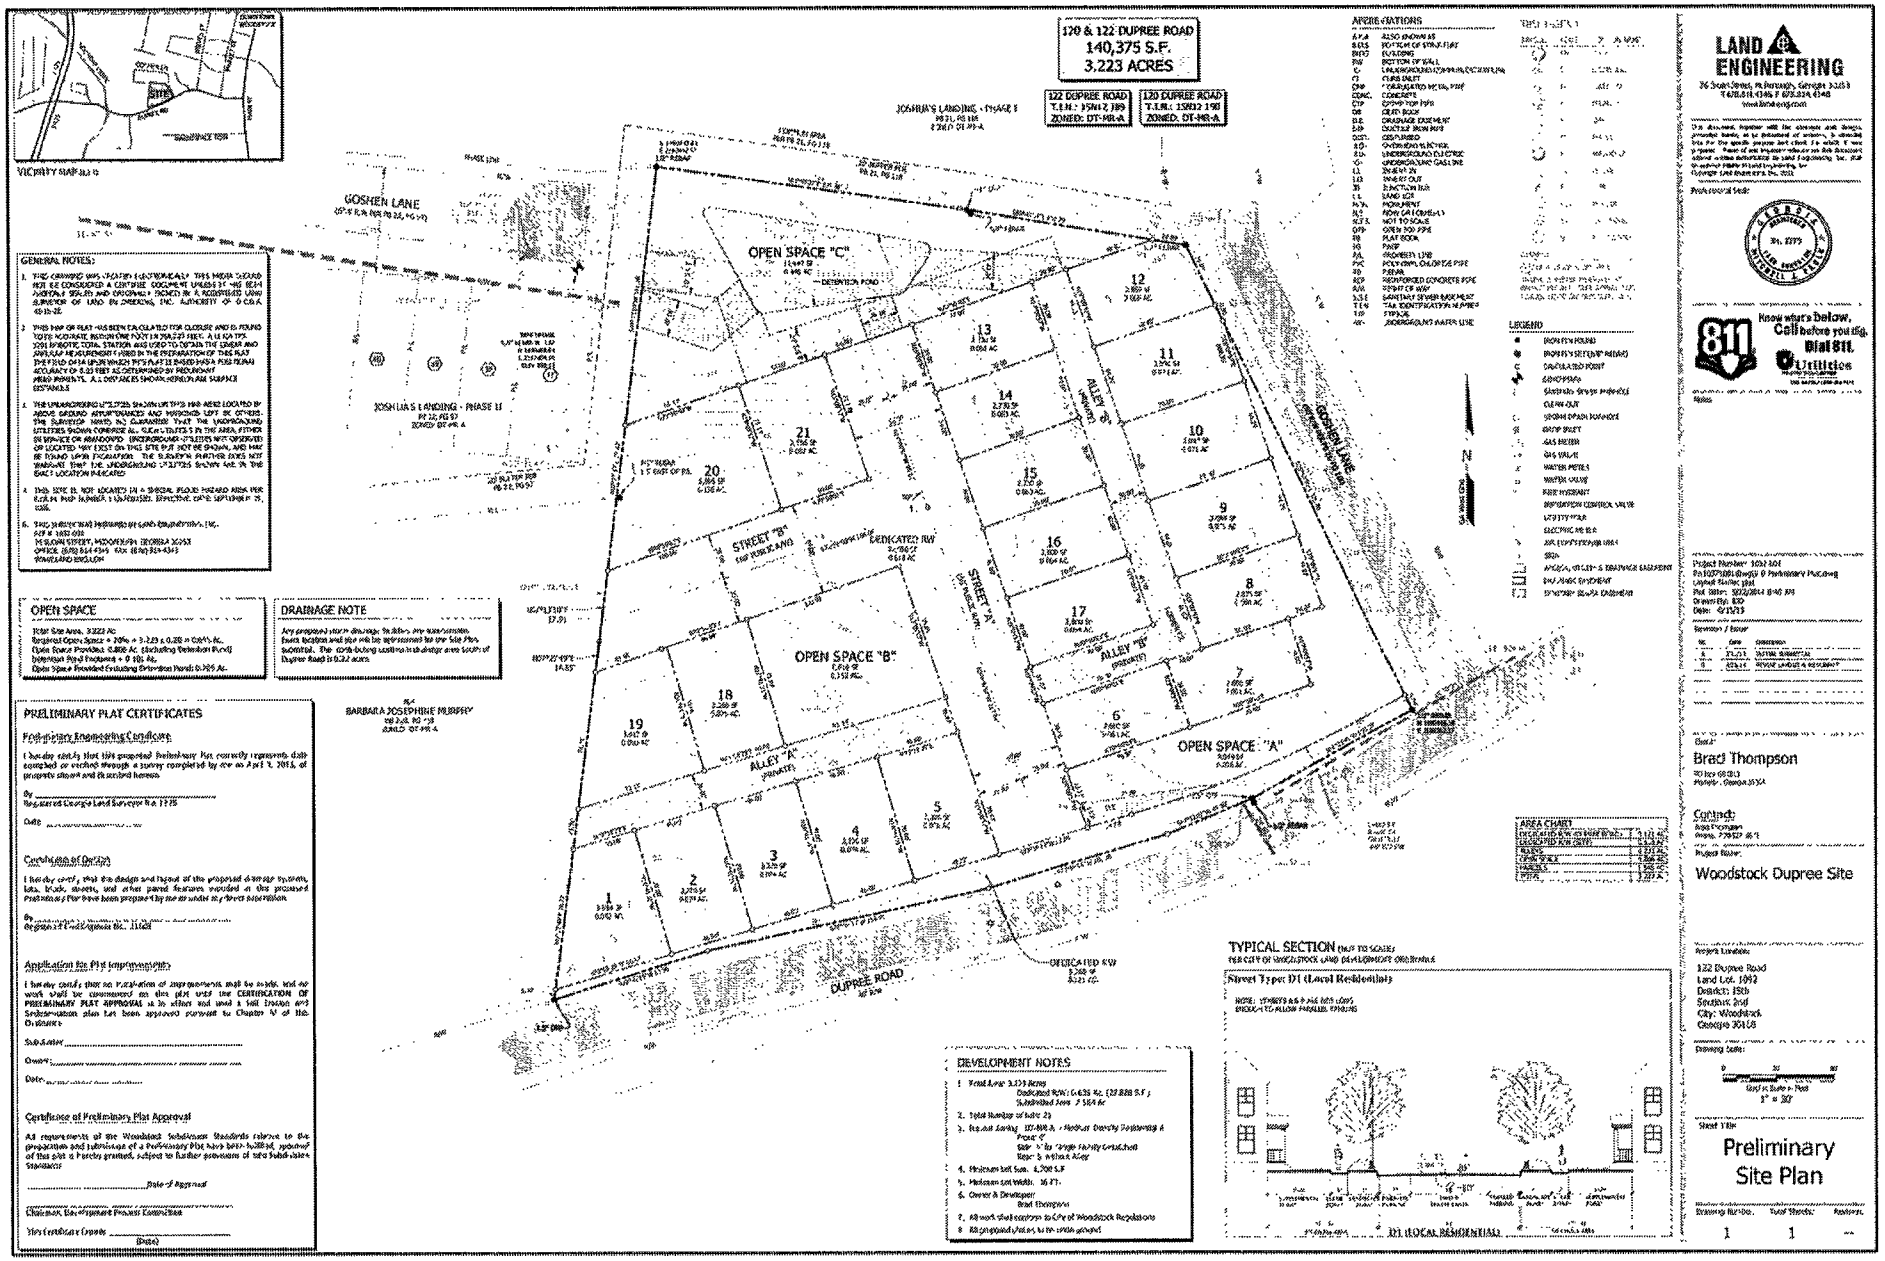
120 & 122 DUPREE ROAD
140,375 S.F.
3.223 ACRES
122 DUPREE ROAD
T.M.N.: 15N12 189
ZONED: DT-NR-A
120 DUPREE ROAD
T.M.N.: 15N12 190
ZONED: DT-NR-A
VICINITY MAP
GOSHEN LANE
JOSHUA'S LANDING - PHASE II
OPEN SPACE "C"
OPEN SPACE "B"
OPEN SPACE "A"
STREET "B"
STREET "A"
ALLEY "A"
ALLEY "B"
DEDICATED R/W
DUPREE ROAD
BARBARA JOSEPHINE MURPHEY
GENERAL NOTES:
OPEN SPACE
DRAINAGE NOTE
PRELIMINARY PLAT CERTIFICATES
DEVELOPMENT NOTES
TYPICAL SECTION
Street Type: D1 (Local Residential)
D1 (LOCAL RESIDENTIAL)
LEGEND
ABBREVIATIONS
LAND ENGINEERING
Brad Thompson
Woodstock Dupree Site
122 Dupree Road
Land Lot: 1092
District: 15th
Section: 2nd
City: Woodstock
Georgia 30188
Preliminary
Site Plan

MAY 27 2014