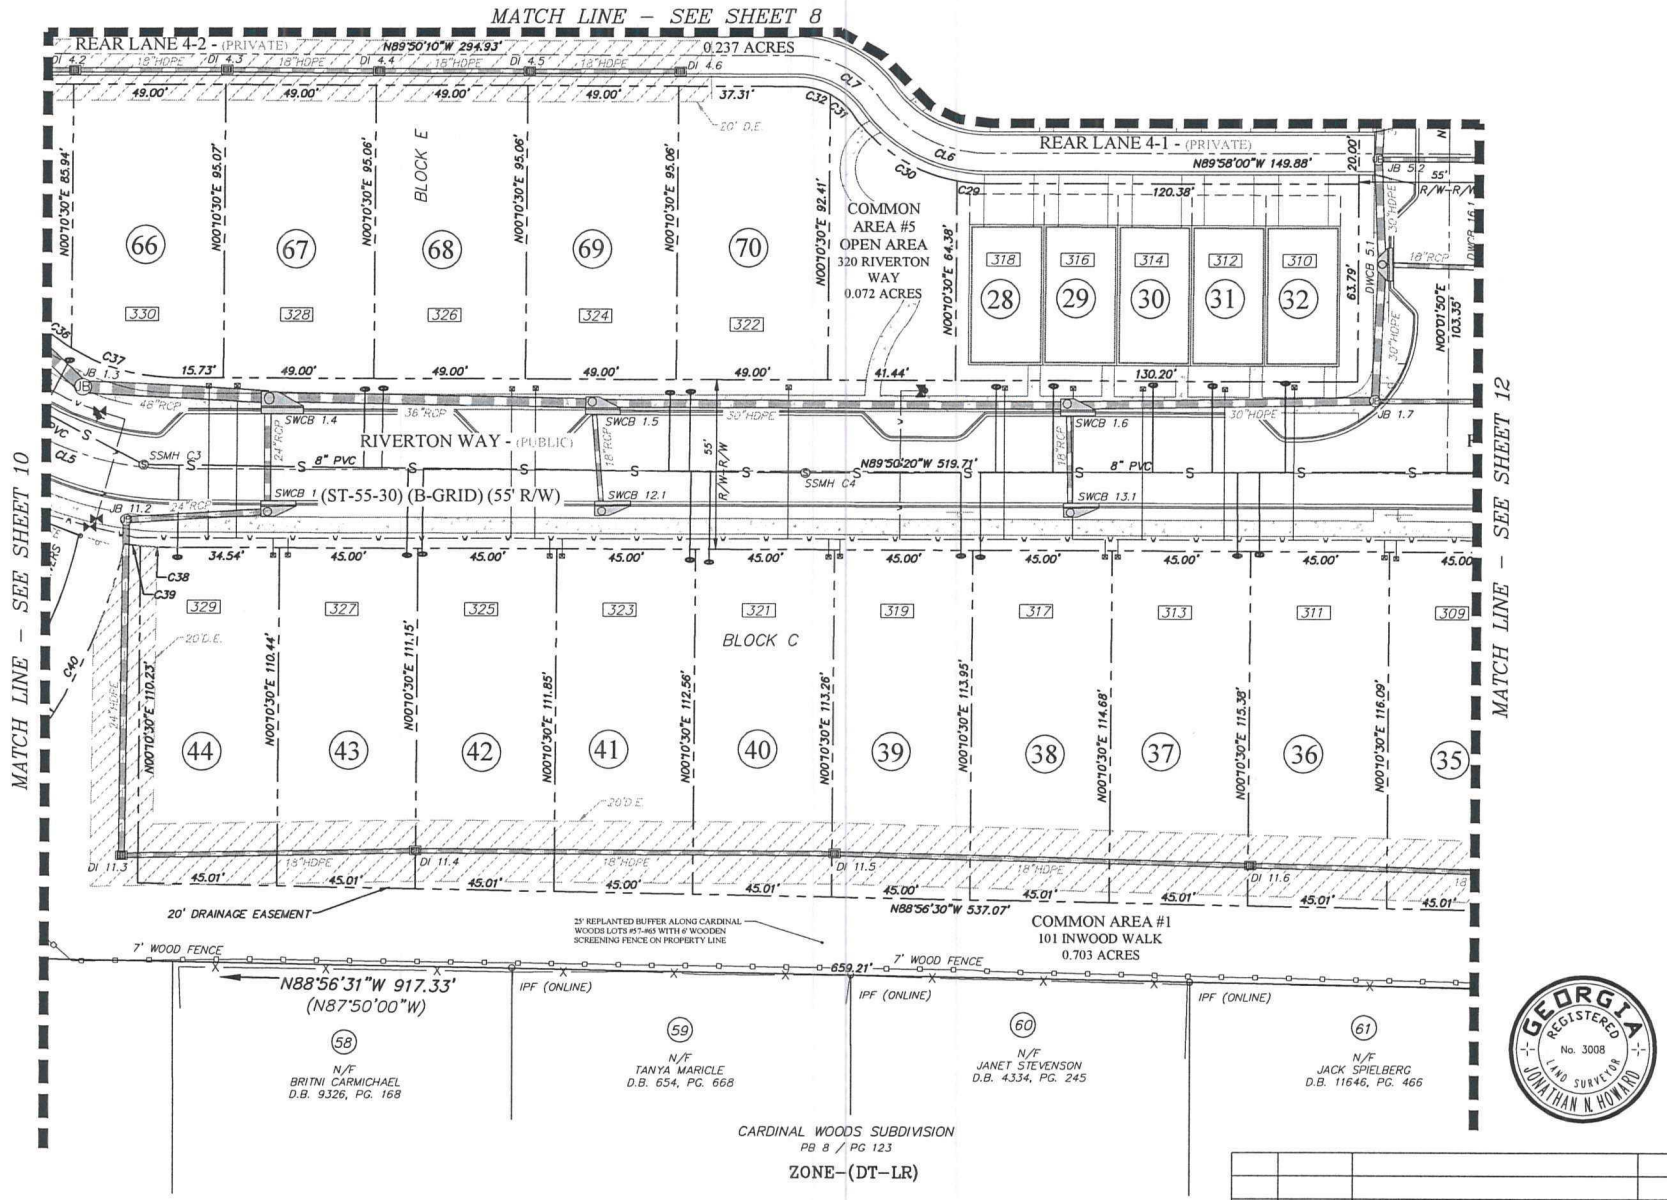

SHEET 11 OF 12

REV	DATE	DESCRIPTION	BY

GEORGIA REGISTERED No. 3008 LAND SURVEYOR JONATHAN N. HOWARD

PLANNERS AND ENGINEERS COLLABORATIVE
"WE PROVIDE SOLUTIONS"
■SITE PLANNING ■LANDSCAPE ARCHITECTURE
■CIVIL ENGINEERING ■LAND SURVEYING
350 RESEARCH COURT PEACHTREE CORNERS, GEORGIA 30092
(770)451-2741 ■ WWW.PECATL.COM

FOR
INWOOD – PHASE 1A
(f.k.a. ROPE MILL STATION)

LAND LOT(S) 926
DISTRICT 15th, 2nd SECTION
CITY OF WOODSTOCK
CHEROKEE COUNTY GEORGIA

FINAL PLAT

DRAWN BY: MS
CHECKED BY:
FILE NO.: 13216.00
DATE: 08-19-2016
SCALE: 1" = 30'

0 15 30 60

RECEIVED SEP 0 8 2017